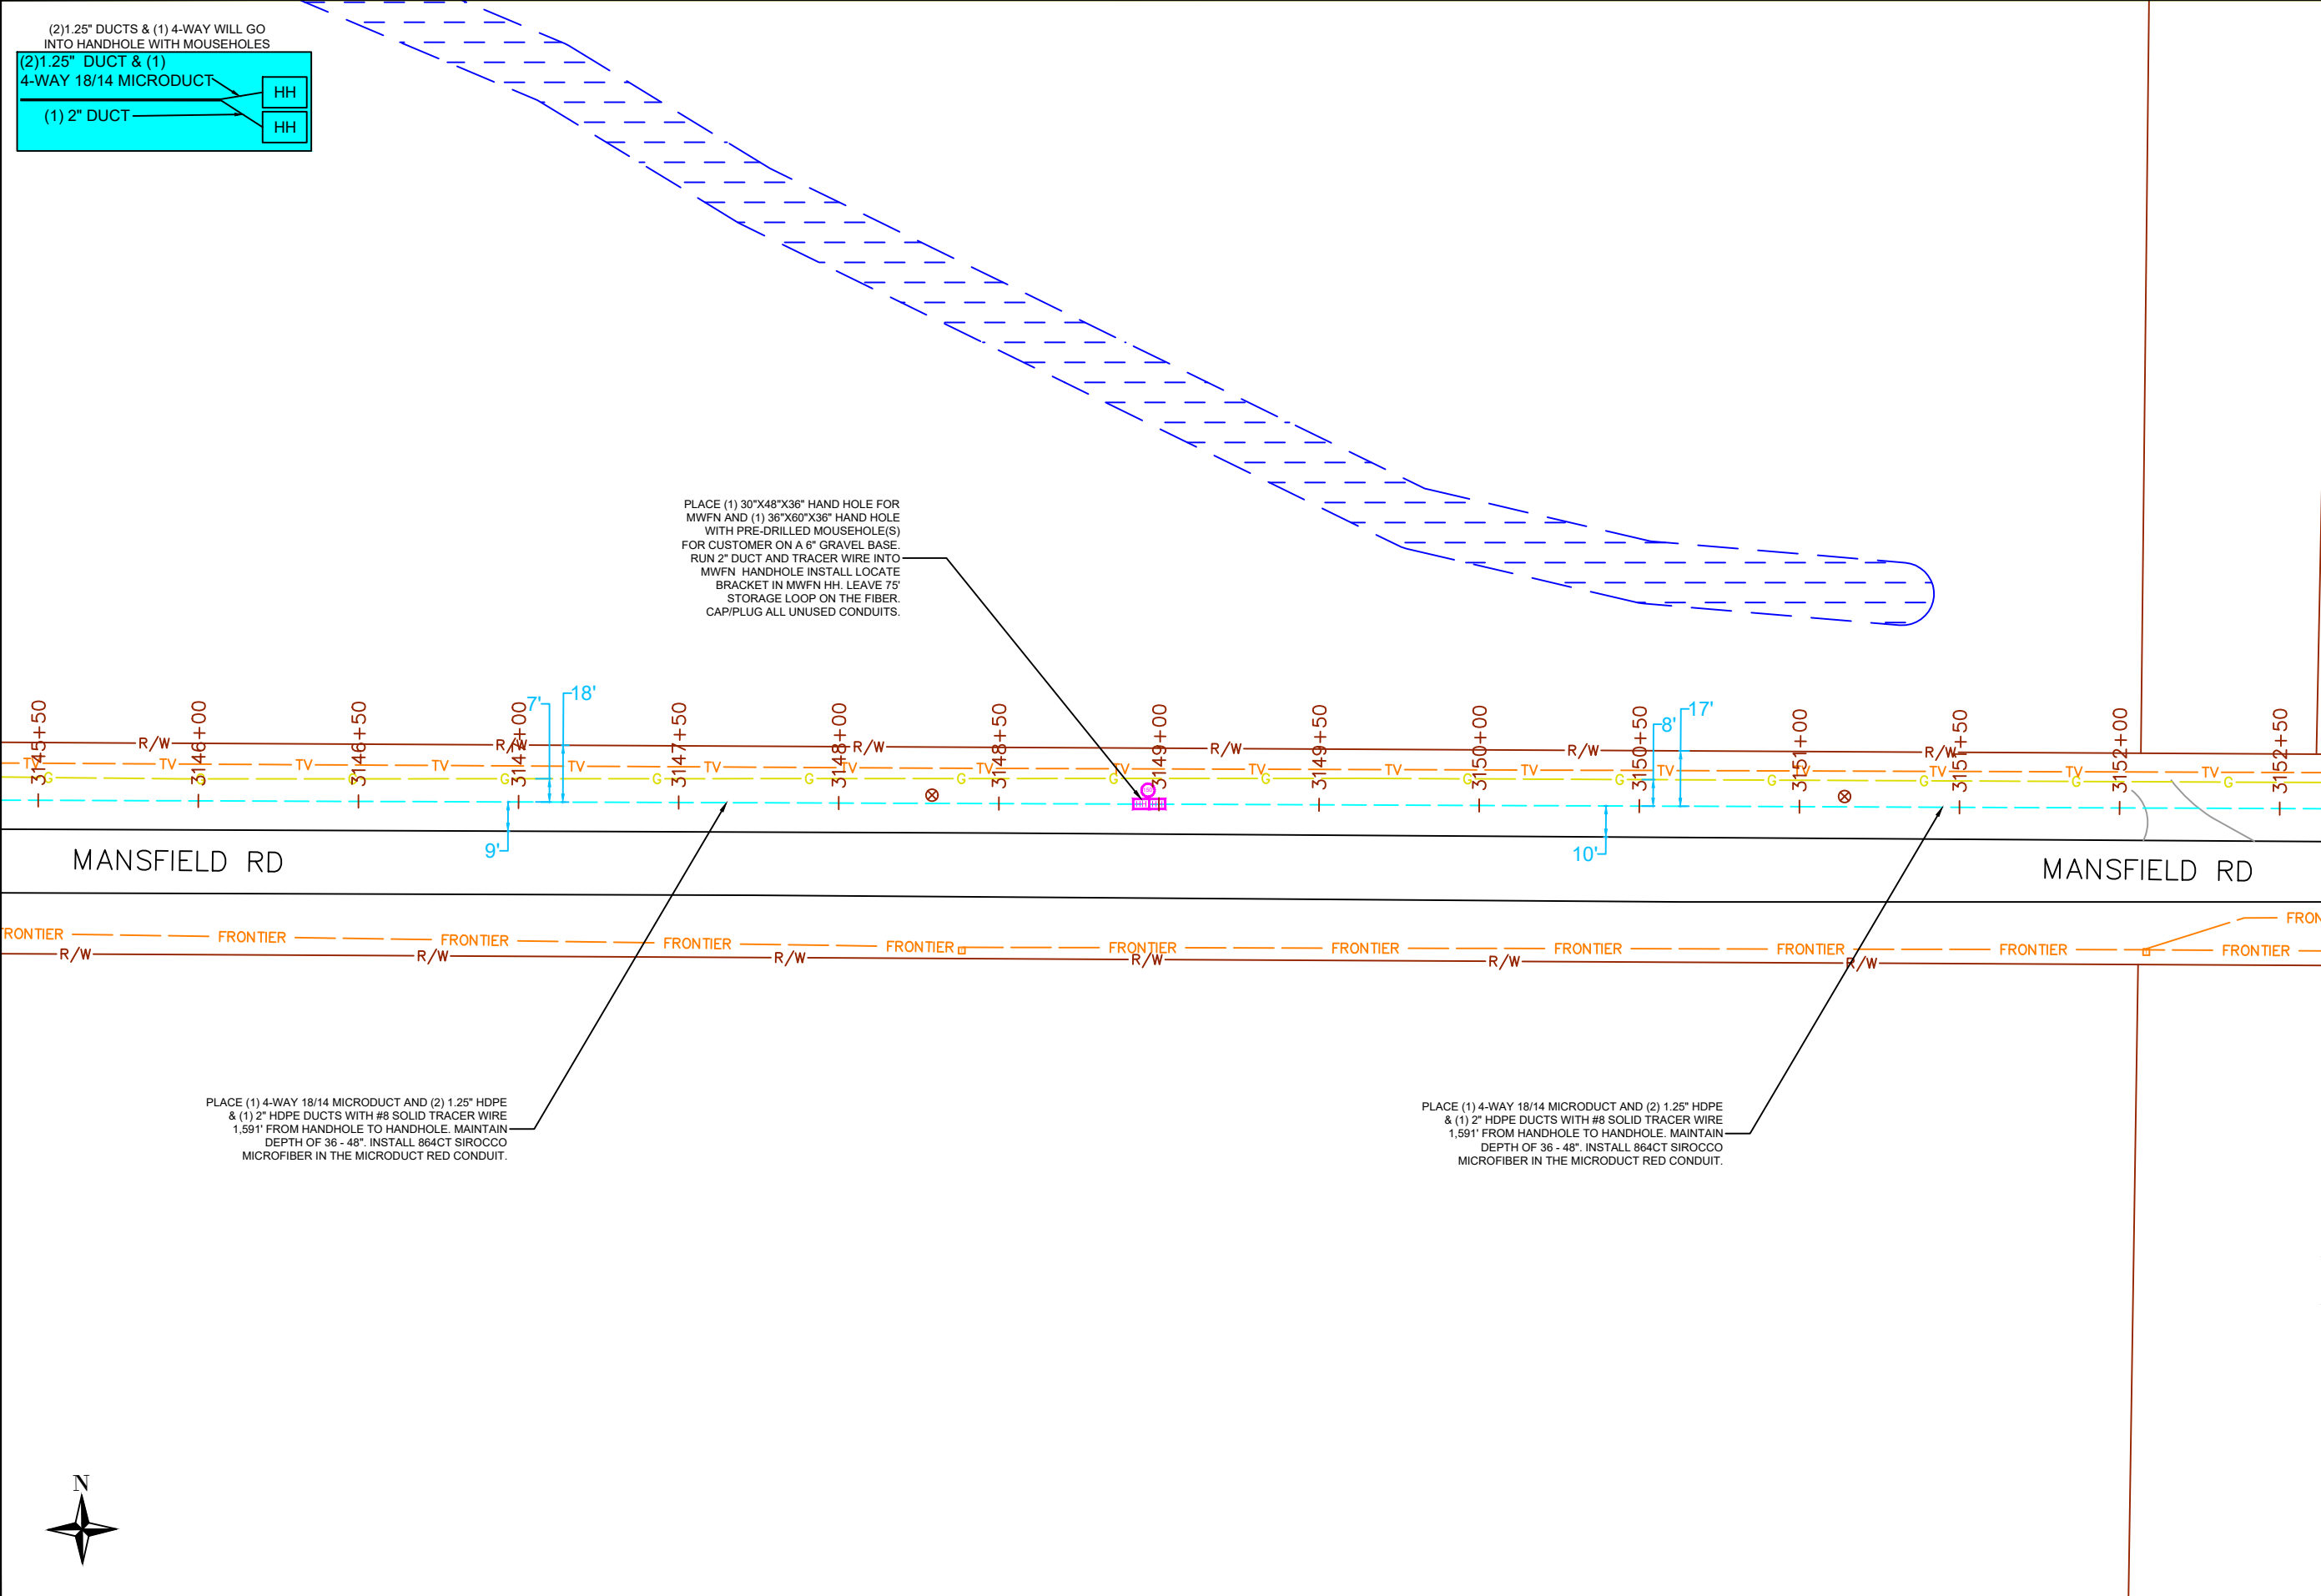


ATTENTION - CONSTRUCTION CONTRACTORS

IMPORTANT NOTICE: MICRODUCT CABLES ARE MORE EASILY DAMAGED THAN STANDARD OSP CABLES. TO PREVENT DAMAGE AND DELAYS:

- DO NOT KINK, CRUSH, SHARPLY BEND, OR OVALIZE DUCT IN ANY WAY
- DO NOT LEAVE DUCT ENDS UNSEALED AGAINST DIRT AND WATER
- DO NOT USE DUCT THAT WON'T HOLD PRESSURE OR IS NOT COMPLETELY CLEAN
- DO NOT STEP ON THE CABLE
- DO NOT KINK OR SHARPLY BEND THE CABLE
- DO NOT PULL THE CABLE USING STANDARD PULLING OPERATIONS
- DO NOT EXCEED THE PUSH FORCE LIMITS ESTABLISHED WITH THE CRASH TEST

CONTRACTOR MUST COMPLY WITH ALL CONSTRUCTION NOTES ON PAGE 4, IN ADDITION TO THE NOTES AND DIRECTIONS ON ALL DETAIL PAGES.

CONTRACTOR TO FOLLOW INCLUDED AS-BUILT GUIDELINES, UNLESS OTHERWISE SPECIFIED IN WRITING IN THE SOW.

LOCATIONS OF UNDERGROUND STRUCTURES OR FACILITIES SHOWN ON THESE PLANS ARE BASED ON AVAILABLE RECORDS AT THE TIME OF PREPARATION AND ARE NOT GUARANTEED TO BE COMPLETE OR CORRECT. THE CONTRACTOR MUST CONTACT ALL UTILITIES AT LEAST 72 HOURS PRIOR TO CONSTRUCTION TO DETERMINE EXACT LOCATION OF ALL FACILITIES.

FOR ALL LOCAL UTILITY ONE CALL CENTERS CONTACT:

PRIVATE UTILITIES MAY BE PRESENT. CONSTRUCTION CONTRACTOR IS RESPONSIBLE FOR IDENTIFYING PRIVATE UTILITIES PRIOR TO EXCAVATION.

CONSTRUCTION CONTRACTOR IS RESPONSIBLE FOR DETERMINING AND VERIFYING THE EXACT LOCATION OF ALL UTILITIES WITHIN THE SCOPE OF WORK. COMPLETE REPAIR AND RESTORATION OF ANY AND ALL DAMAGES INCURRED SHALL BE AT THE EXPENSE OF THE CONSTRUCTION CONTRACTOR.

MIDWEST FIBER NETWORKS

414.672.5612
6070 N FLINT RD
GLENDALE, WI 53209

OSP ENGINEER: SANDRA FALATYK


EMERGENCY NOTIFICATION NUMBER: 1-866-831-1661

PRELIMINARY

ENTER JOB OR PROJECT NUMBER
ENTER JOB OR PROJECT NAME
ENTER ADDRESS OR LOCATION INFO

MUNICIPALITY: TOWN OF AZTALAN			
COUNTY: JEFFERSON	STATE: WI		
TOWN RANGE SEC: T07N R14E Sec 19			
DATE: 06/08/2026			
DRAWN BY: SF_MCE			
DRAWING SCALE: 1"=50'			
REVISIONS			
REV. NO.	DESCRIPTION	BY	DATE

PAGE NUMBER: 508

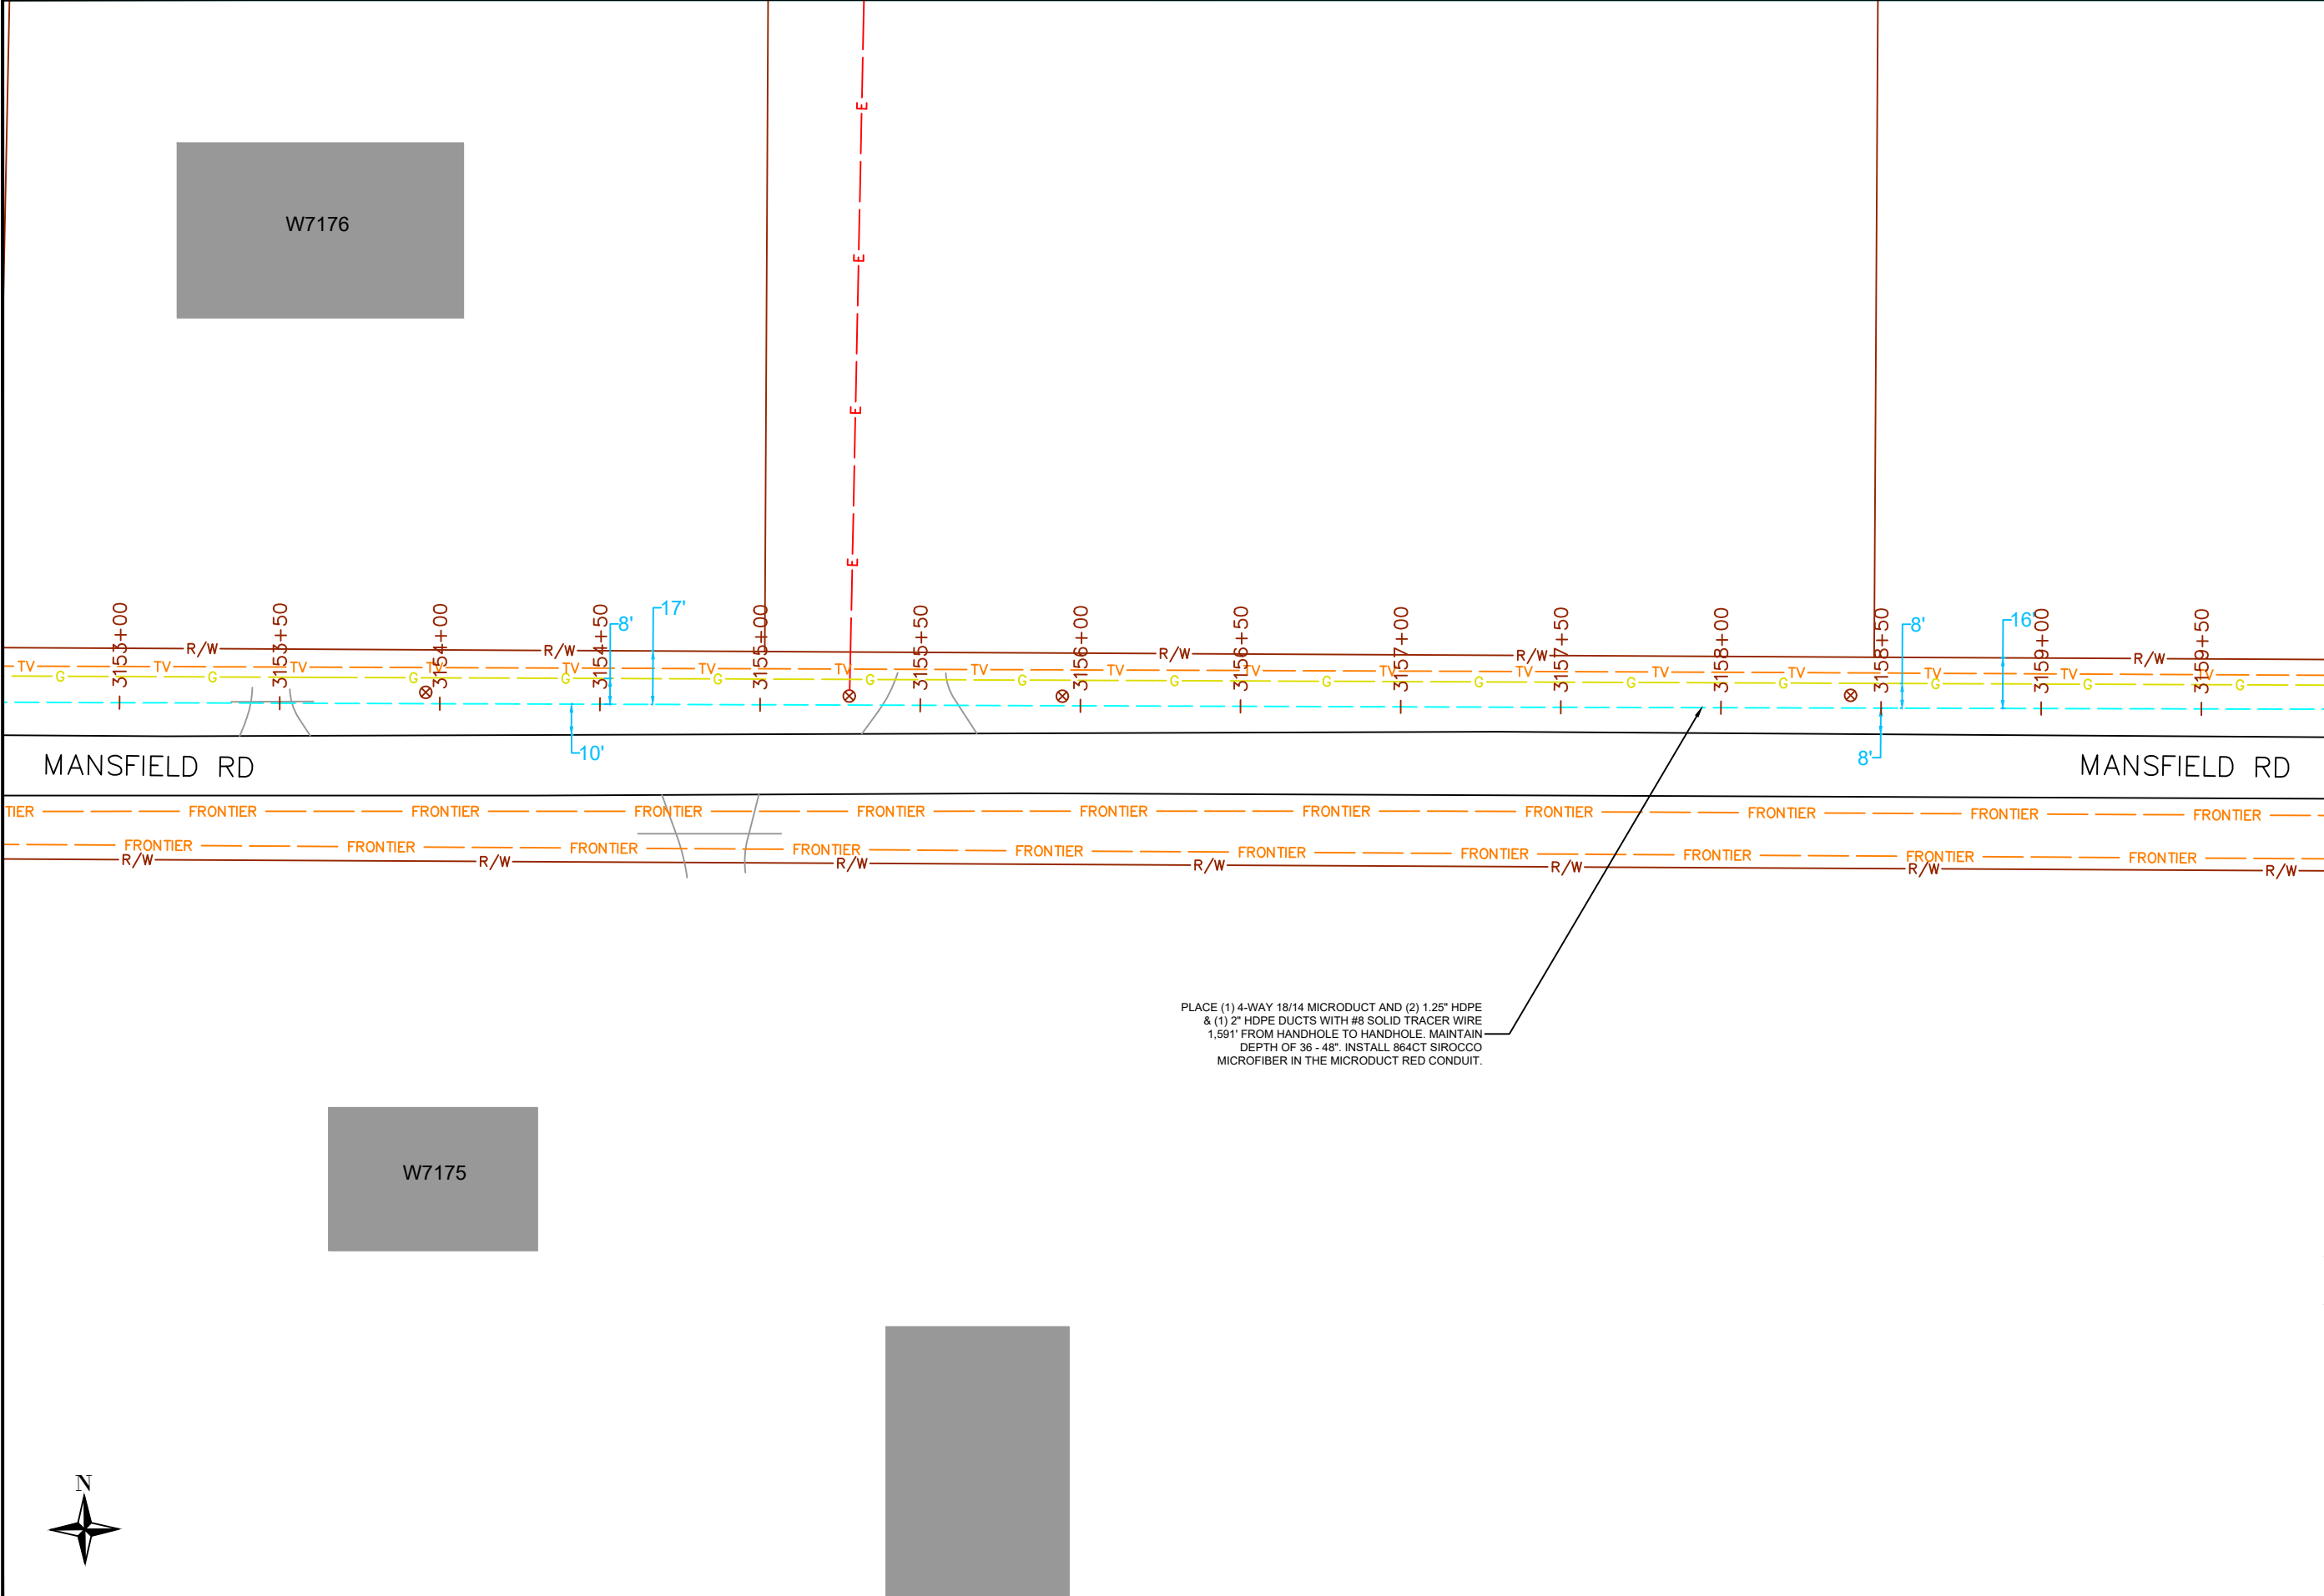

ATTENTION - CONSTRUCTION CONTRACTORS

IMPORTANT NOTICE: MICRODUCT CABLES ARE MORE EASILY DAMAGED THAN STANDARD OSP CABLES. TO PREVENT DAMAGE AND DELAYS:

- DO NOT KINK, CRUSH, SHARPLY BEND, OR OVALIZE DUCT IN ANY WAY
- DO NOT LEAVE DUCT ENDS UNSEALED AGAINST DIRT AND WATER
- DO NOT USE DUCT THAT WON'T HOLD PRESSURE OR IS NOT COMPLETELY CLEAN
- DO NOT STEP ON THE CABLE
- DO NOT KINK OR SHARPLY BEND THE CABLE
- DO NOT PULL THE CABLE USING STANDARD PULLING OPERATIONS
- DO NOT EXCEED THE PUSH FORCE LIMITS ESTABLISHED WITH THE CRASH TEST

CONTRACTOR MUST COMPLY WITH ALL CONSTRUCTION NOTES ON PAGE 4, IN ADDITION TO THE NOTES AND DIRECTIONS ON ALL DETAIL PAGES.

CONTRACTOR TO FOLLOW INCLUDED AS-BUILT GUIDELINES, UNLESS OTHERWISE SPECIFIED IN WRITING IN THE SOW.

LOCATIONS OF UNDERGROUND STRUCTURES OR FACILITIES SHOWN ON THESE PLANS ARE BASED ON AVAILABLE RECORDS AT THE TIME OF PREPARATION AND ARE NOT GUARANTEED TO BE COMPLETE OR CORRECT. THE CONTRACTOR MUST CONTACT ALL UTILITIES AT LEAST 72 HOURS PRIOR TO CONSTRUCTION TO DETERMINE EXACT LOCATION OF ALL FACILITIES.

FOR ALL LOCAL UTILITY ONE CALL CENTERS CONTACT:



PRIVATE UTILITIES MAY BE PRESENT. CONSTRUCTION CONTRACTOR IS RESPONSIBLE FOR IDENTIFYING PRIVATE UTILITIES PRIOR TO EXCAVATION.

CONSTRUCTION CONTRACTOR IS RESPONSIBLE FOR DETERMINING AND VERIFYING THE EXACT LOCATION OF ALL UTILITIES WITHIN THE SCOPE OF WORK. COMPLETE REPAIR AND RESTORATION OF ANY AND ALL DAMAGES INCURRED SHALL BE AT THE EXPENSE OF THE CONSTRUCTION CONTRACTOR.



MIDWEST FIBER NETWORKS

414.672.5612
6070 N FLINT RD
GLENDALE, WI 53209

OSP ENGINEER: SANDRA FALATYK

EMERGENCY NOTIFICATION NUMBER: 1-866-831-1661


PRELIMINARY

ENTER JOB OR PROJECT NUMBER
ENTER JOB OR PROJECT NAME
ENTER ADDRESS OR LOCATION INFO

MUNICIPALITY: TOWN OF AZTALAN	
COUNTY: JEFFERSON	STATE: WI
TOWN RANGE SEC: T07N R14E Sec 19	
DATE: 06/08/2026	
DRAWN BY: SF_MCE	
DRAWING SCALE: 1"=50'	

REVISIONS			
REV. NO.	DESCRIPTION	BY	DATE

PAGE NUMBER: 509

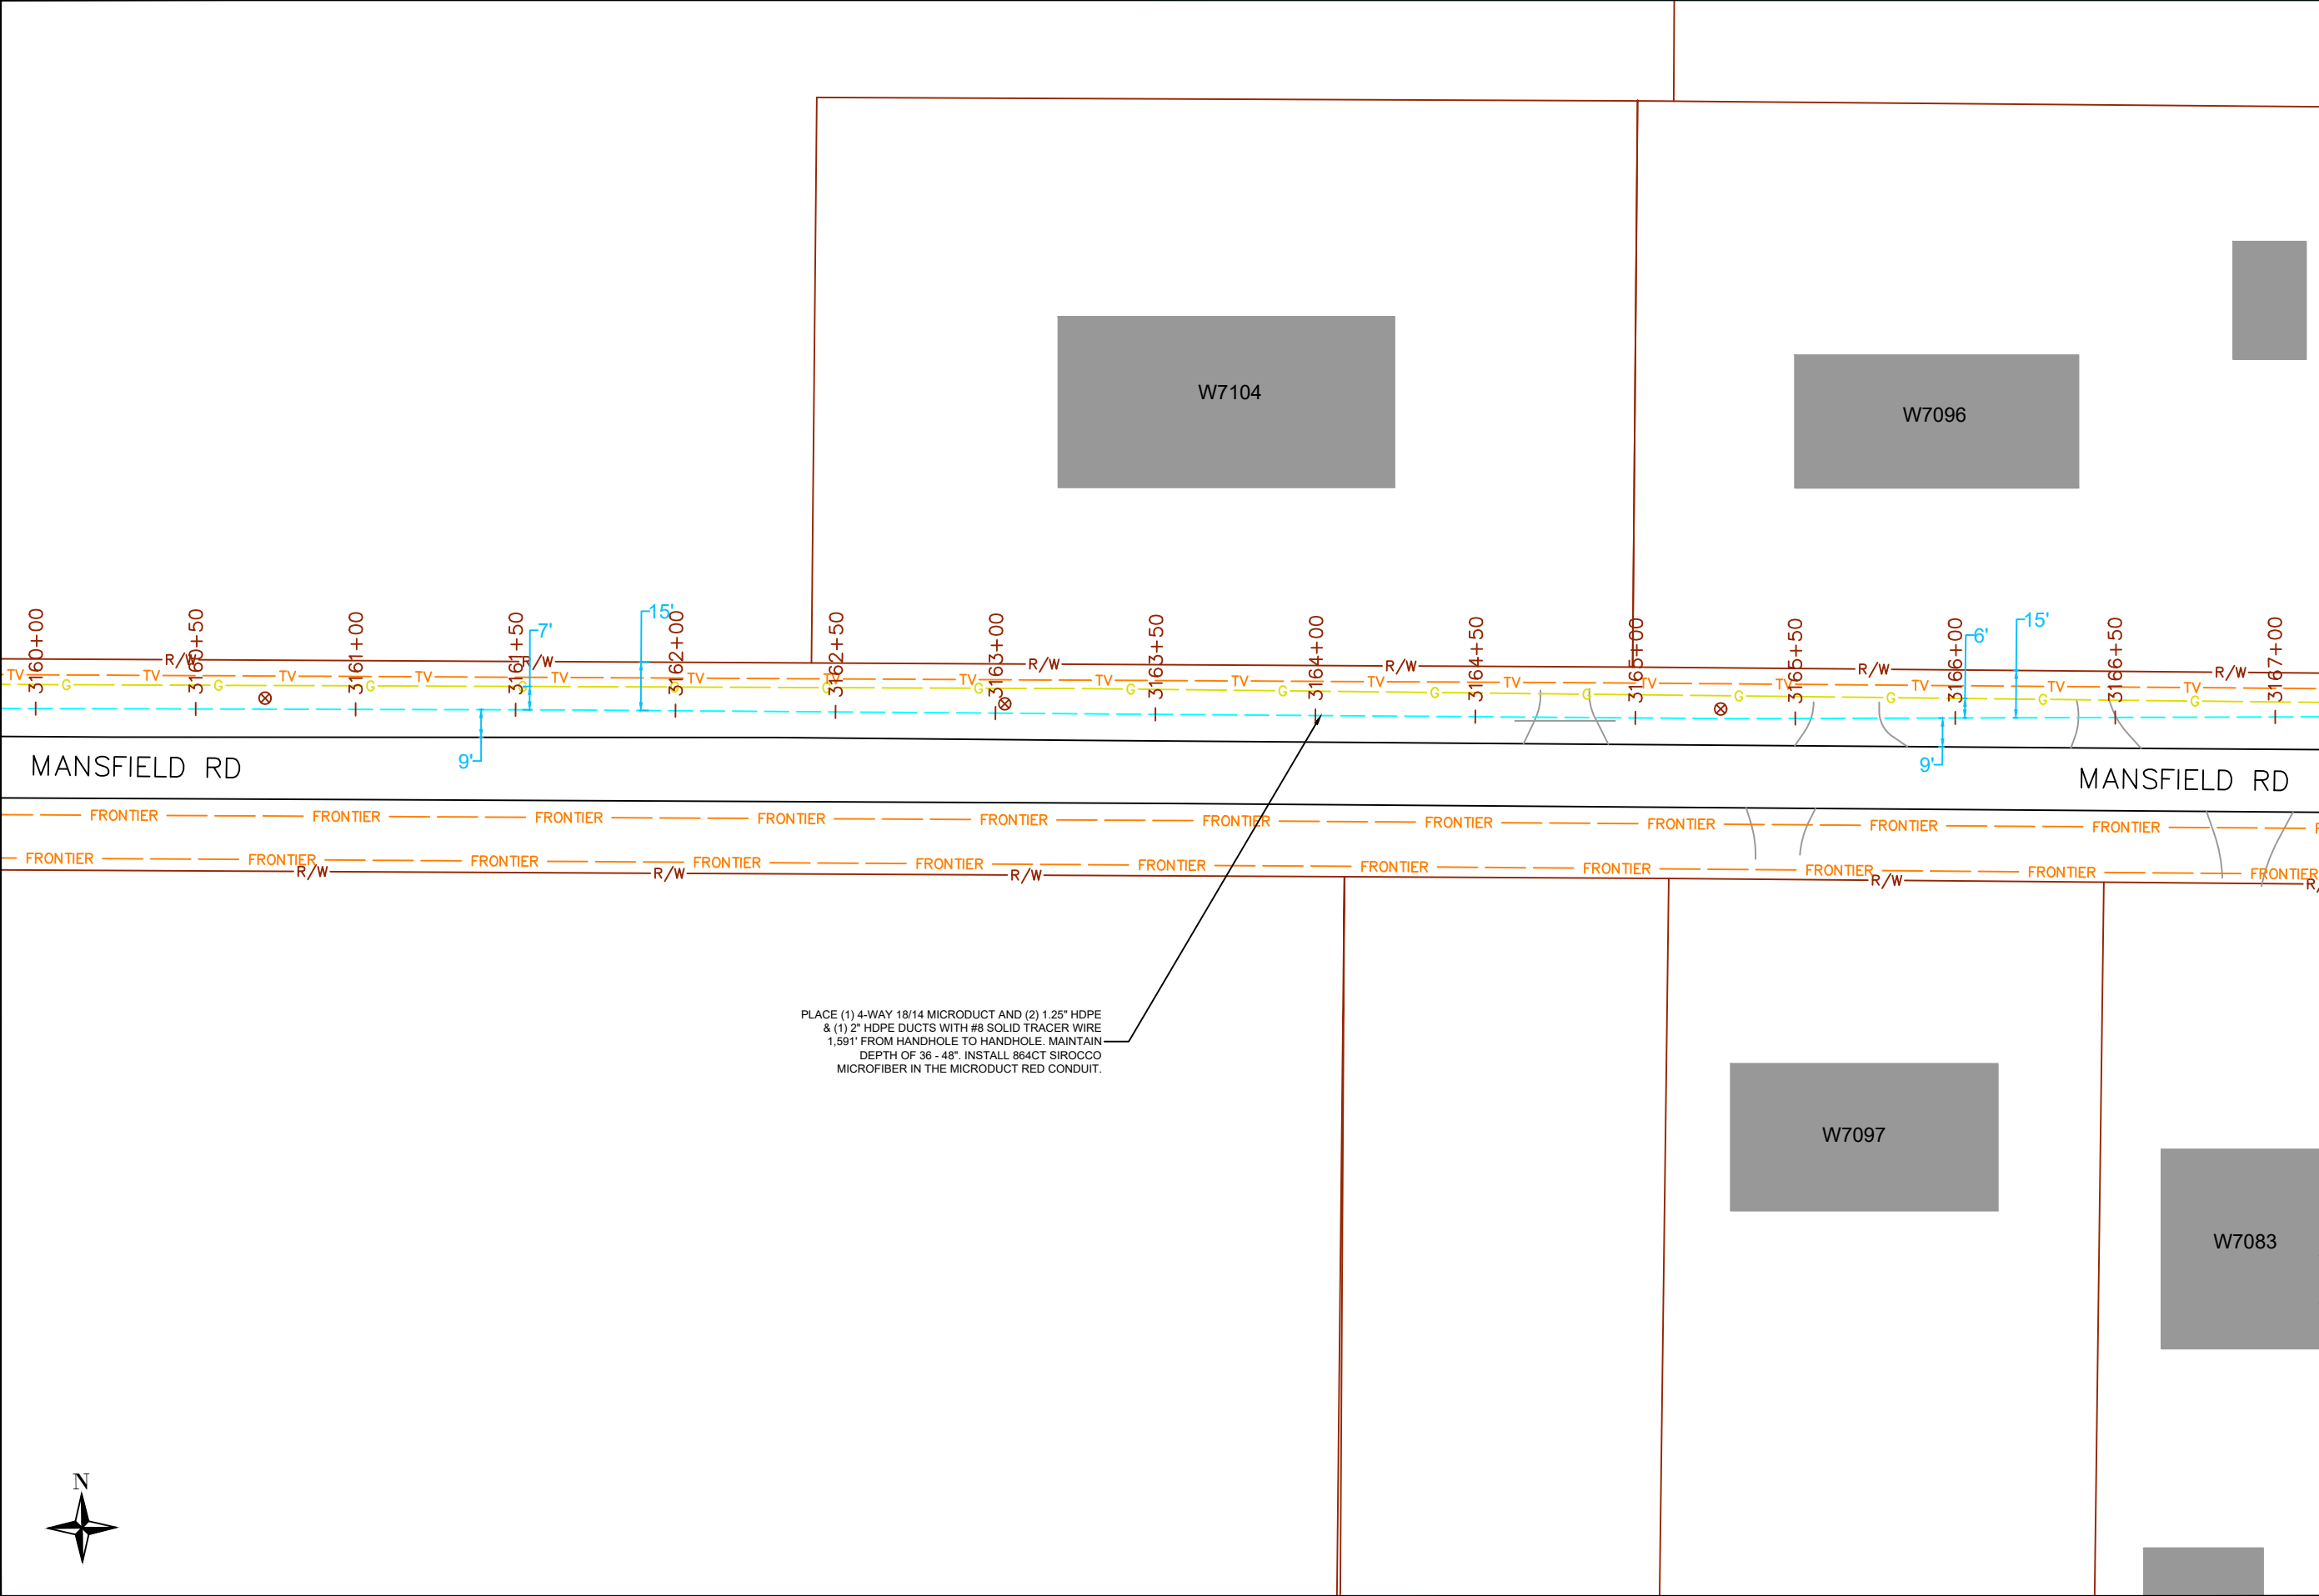

PLACE (1) 4-WAY 18/14 MICRODUCT AND (2) 1.25" HDPE & (1) 2" HDPE DUCTS WITH #8 SOLID TRACER WIRE 1,591' FROM HANDHOLE TO HANDHOLE. MAINTAIN DEPTH OF 36 - 48". INSTALL 864CT SIROCCO MICROFIBER IN THE MICRODUCT RED CONDUIT.

ATTENTION - CONSTRUCTION CONTRACTORS

- IMPORTANT NOTICE: MICRODUCT CABLES ARE MORE EASILY DAMAGED THAN STANDARD OSP CABLES. TO PREVENT DAMAGE AND DELAYS:
- DO NOT KINK, CRUSH, SHARPLY BEND, OR OVALIZE DUCT IN ANY WAY
 - DO NOT LEAVE DUCT ENDS UNSEALED AGAINST DIRT AND WATER
 - DO NOT USE DUCT THAT WON'T HOLD PRESSURE OR IS NOT COMPLETELY CLEAN
 - DO NOT STEP ON THE CABLE
 - DO NOT KINK OR SHARPLY BEND THE CABLE
 - DO NOT PULL THE CABLE USING STANDARD PULLING OPERATIONS
 - DO NOT EXCEED THE PUSH FORCE LIMITS ESTABLISHED WITH THE CRASH TEST

CONTRACTOR MUST COMPLY WITH ALL CONSTRUCTION NOTES ON PAGE 4, IN ADDITION TO THE NOTES AND DIRECTIONS ON ALL DETAIL PAGES.

CONTRACTOR TO FOLLOW INCLUDED AS-BUILT GUIDELINES, UNLESS OTHERWISE SPECIFIED IN WRITING IN THE SOW.

LOCATIONS OF UNDERGROUND STRUCTURES OR FACILITIES SHOWN ON THESE PLANS ARE BASED ON AVAILABLE RECORDS AT THE TIME OF PREPARATION AND ARE NOT GUARANTEED TO BE COMPLETE OR CORRECT. THE CONTRACTOR MUST CONTACT ALL UTILITIES AT LEAST 72 HOURS PRIOR TO CONSTRUCTION TO DETERMINE EXACT LOCATION OF ALL FACILITIES.

FOR ALL LOCAL UTILITY ONE CALL CENTERS CONTACT:



PRIVATE UTILITIES MAY BE PRESENT. CONSTRUCTION CONTRACTOR IS RESPONSIBLE FOR IDENTIFYING PRIVATE UTILITIES PRIOR TO EXCAVATION.

CONSTRUCTION CONTRACTOR IS RESPONSIBLE FOR DETERMINING AND VERIFYING THE EXACT LOCATION OF ALL UTILITIES WITHIN THE SCOPE OF WORK. COMPLETE REPAIR AND RESTORATION OF ANY AND ALL DAMAGES INCURRED SHALL BE AT THE EXPENSE OF THE CONSTRUCTION CONTRACTOR.



MIDWEST FIBER NETWORKS

414.672.5612
6070 N FLINT RD
GLENDALE, WI 53209

OSP ENGINEER: SANDRA FALATYK


EMERGENCY NOTIFICATION NUMBER: 1-866-831-1661

PRELIMINARY

ENTER JOB OR PROJECT NUMBER
ENTER JOB OR PROJECT NAME
ENTER ADDRESS OR LOCATION INFO

MUNICIPALITY: TOWN OF AZTALAN	
COUNTY: JEFFERSON	STATE: WI
TOWN RANGE SEC: T07N R14E Sec 19	
DATE: 06/08/2026	
DRAWN BY: SF_MCE	
DRAWING SCALE: 1"=50'	

REVISIONS			
REV. NO.	DESCRIPTION	BY	DATE

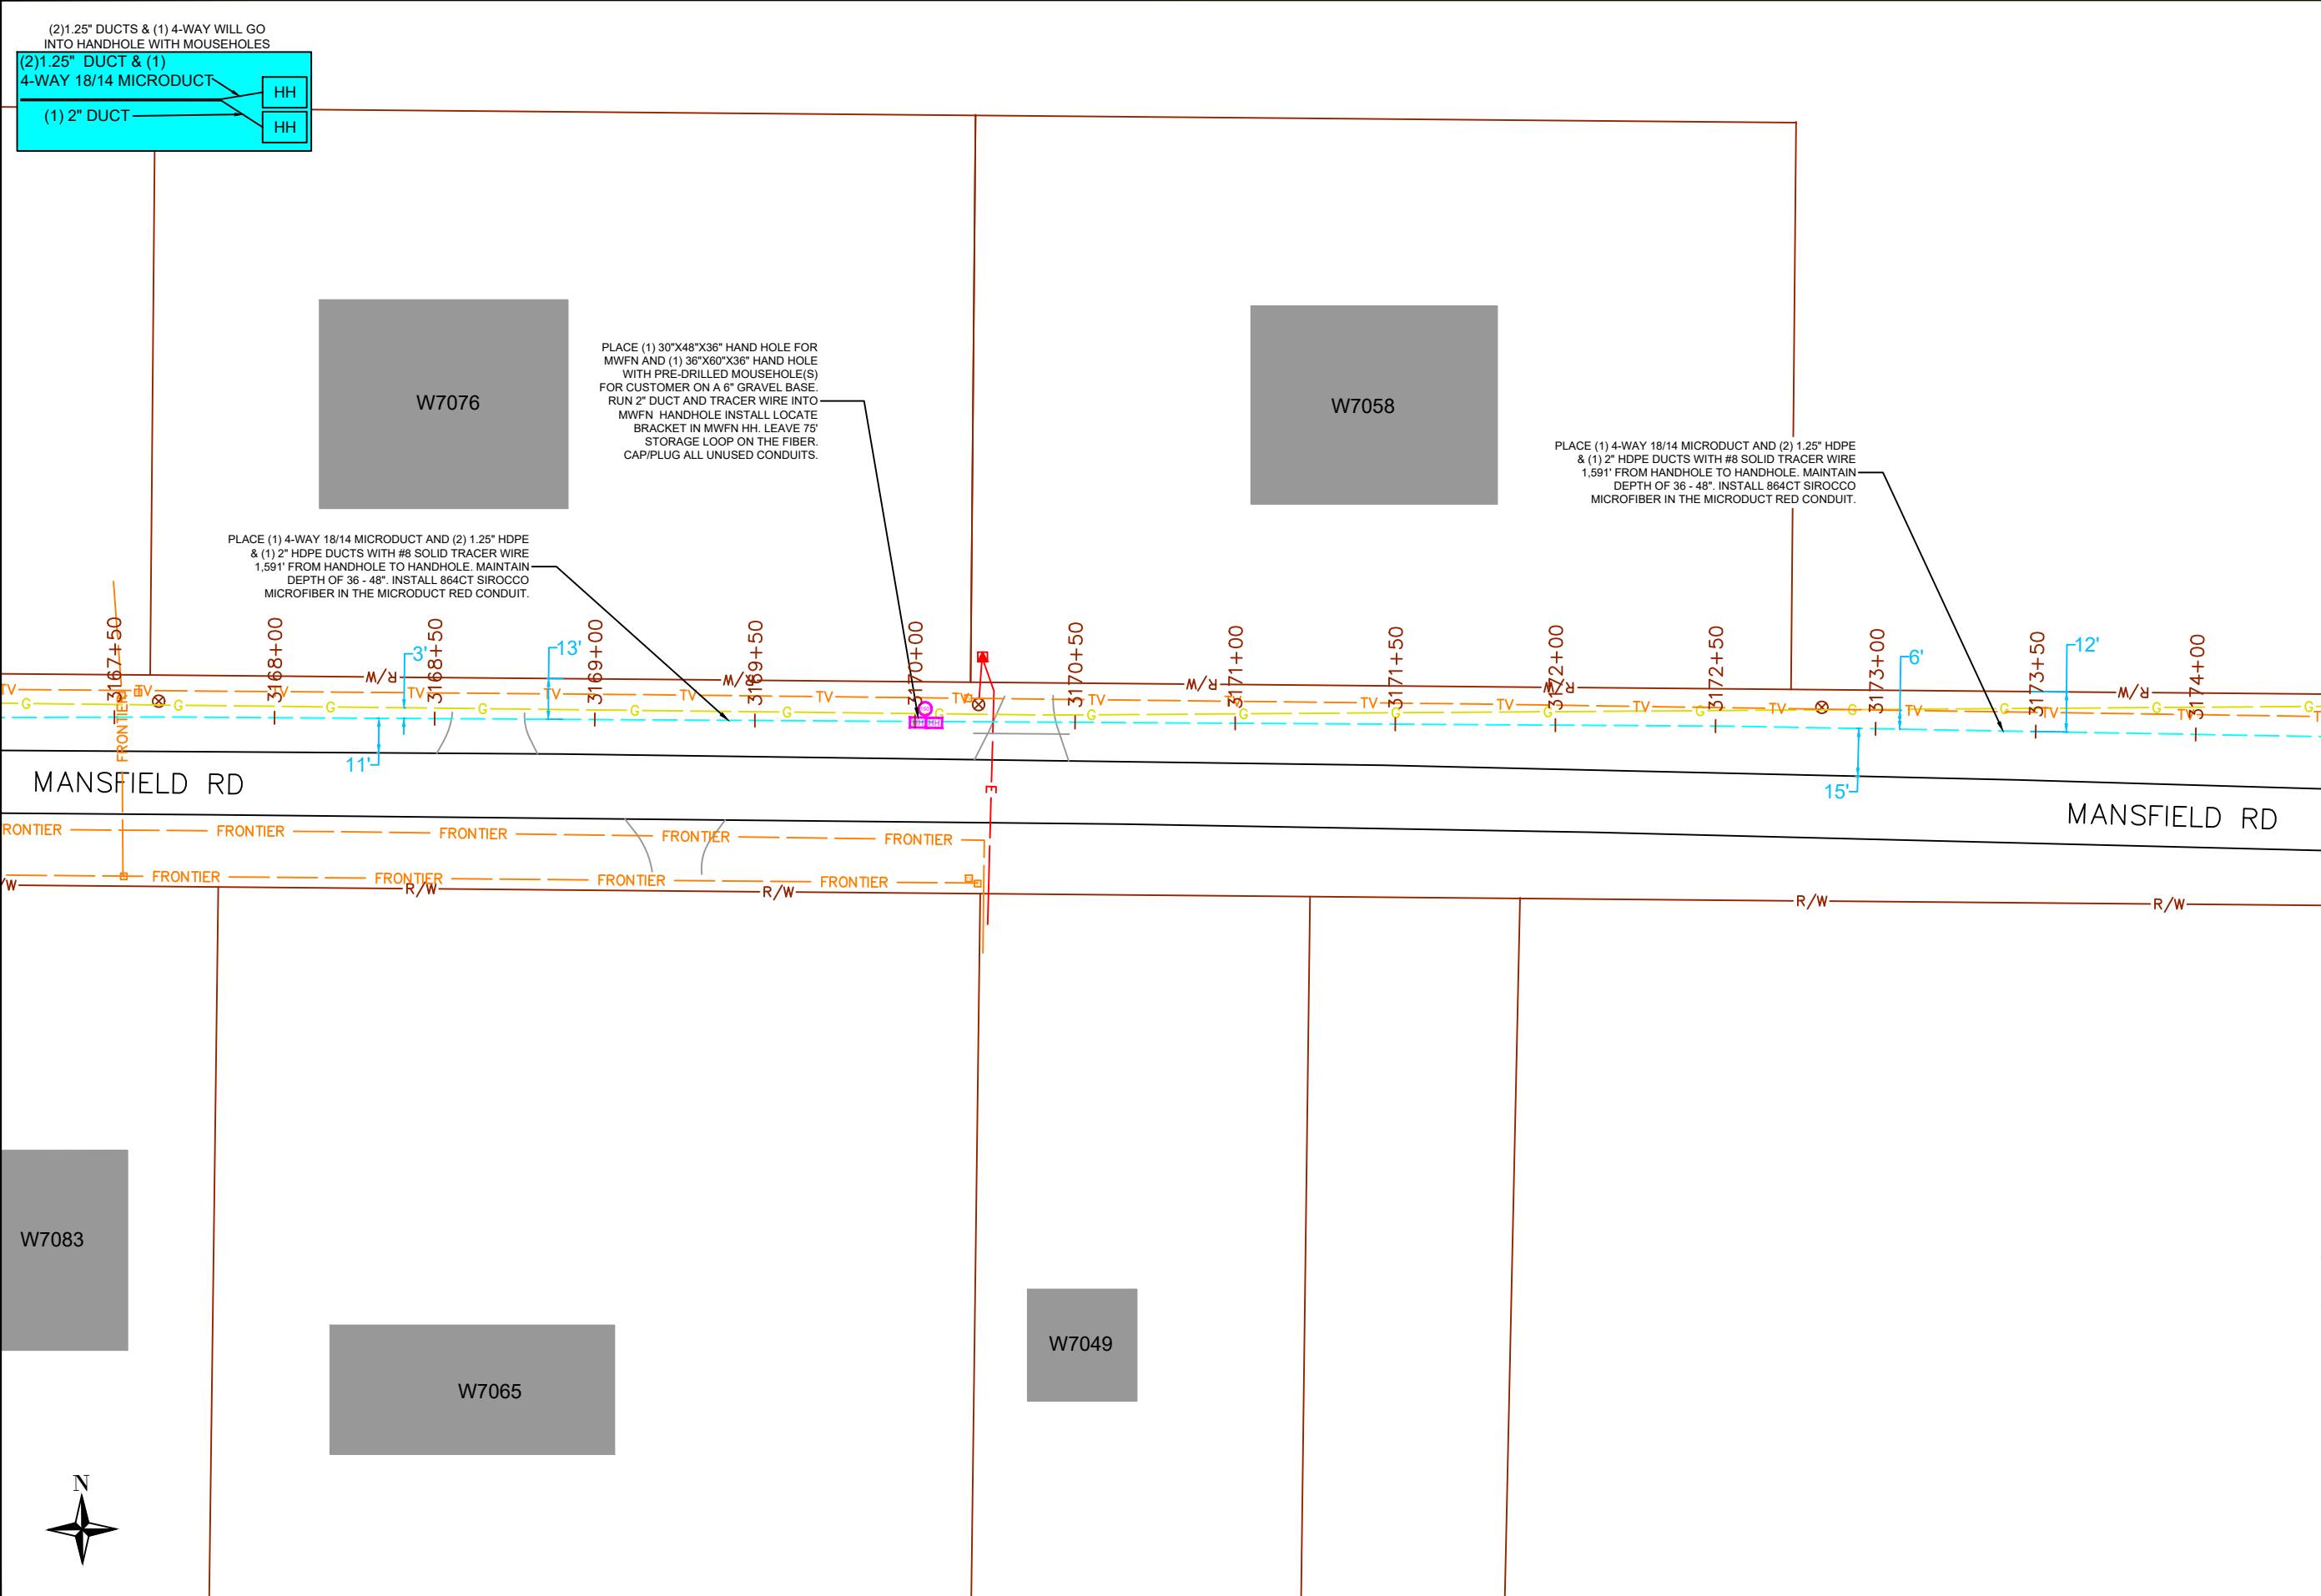

ATTENTION - CONSTRUCTION CONTRACTORS

IMPORTANT NOTICE: MICRODUCT CABLES ARE MORE EASILY DAMAGED THAN STANDARD OSP CABLES. TO PREVENT DAMAGE AND DELAYS:

- DO NOT KINK, CRUSH, SHARPLY BEND, OR OVALIZE DUCT IN ANY WAY
- DO NOT LEAVE DUCT ENDS UNSEALED AGAINST DIRT AND WATER
- DO NOT USE DUCT THAT WON'T HOLD PRESSURE OR IS NOT COMPLETELY CLEAN
- DO NOT STEP ON THE CABLE
- DO NOT KINK OR SHARPLY BEND THE CABLE
- DO NOT PULL THE CABLE USING STANDARD PULLING OPERATIONS
- DO NOT EXCEED THE PUSH FORCE LIMITS ESTABLISHED WITH THE CRASH TEST

CONTRACTOR MUST COMPLY WITH ALL CONSTRUCTION NOTES ON PAGE 4, IN ADDITION TO THE NOTES AND DIRECTIONS ON ALL DETAIL PAGES.

CONTRACTOR TO FOLLOW INCLUDED AS-BUILT GUIDELINES, UNLESS OTHERWISE SPECIFIED IN WRITING IN THE SOW.

LOCATIONS OF UNDERGROUND STRUCTURES OR FACILITIES SHOWN ON THESE PLANS ARE BASED ON AVAILABLE RECORDS AT THE TIME OF PREPARATION AND ARE NOT GUARANTEED TO BE COMPLETE OR CORRECT. THE CONTRACTOR MUST CONTACT ALL UTILITIES AT LEAST 72 HOURS PRIOR TO CONSTRUCTION TO DETERMINE EXACT LOCATION OF ALL FACILITIES.
FOR ALL LOCAL UTILITY ONE CALL CENTERS CONTACT:



PRIVATE UTILITIES MAY BE PRESENT. CONSTRUCTION CONTRACTOR IS RESPONSIBLE FOR IDENTIFYING PRIVATE UTILITIES PRIOR TO EXCAVATION.

CONSTRUCTION CONTRACTOR IS RESPONSIBLE FOR DETERMINING AND VERIFYING THE EXACT LOCATION OF ALL UTILITIES WITHIN THE SCOPE OF WORK. COMPLETE REPAIR AND RESTORATION OF ANY AND ALL DAMAGES INCURRED SHALL BE AT THE EXPENSE OF THE CONSTRUCTION CONTRACTOR.



MIDWEST FIBER NETWORKS

414.672.5612
6070 N FLINT RD
GLENDALE, WI 53209

OSP ENGINEER: SANDRA FALATYK

EMERGENCY NOTIFICATION NUMBER: 1-866-831-1661

PRELIMINARY


ENTER JOB OR PROJECT NUMBER
ENTER JOB OR PROJECT NAME
ENTER ADDRESS OR LOCATION INFO

MUNICIPALITY: TOWN OF AZTALAN	
COUNTY: JEFFERSON	STATE: WI
TOWN RANGE SEC: T07N R14E Sec 19	
DATE: 06/08/2026	
DRAWN BY: SF_MCE	
DRAWING SCALE: 1"=50'	

REVISIONS			
REV. NO.	DESCRIPTION	BY	DATE

PAGE NUMBER: 5#1

PROPRIETARY INFORMATION NOT FOR DISCLOSURE - - THIS SET OF PLANS CONTAINS CONFIDENTIAL OR PROPRIETARY INFORMATION, AND THE RECIPIENT MUST NOT DISCLOSE, COPY, RE-CREATE, OR DISTRIBUTE THE PLANS OR THE INFORMATION CONTAINED THEREIN, EITHER DIRECTLY OR INDIRECTLY, TO OTHER ENTITIES OR INDIVIDUALS WITHOUT WRITTEN PERMISSION FROM MIDWEST FIBER NETWORKS.

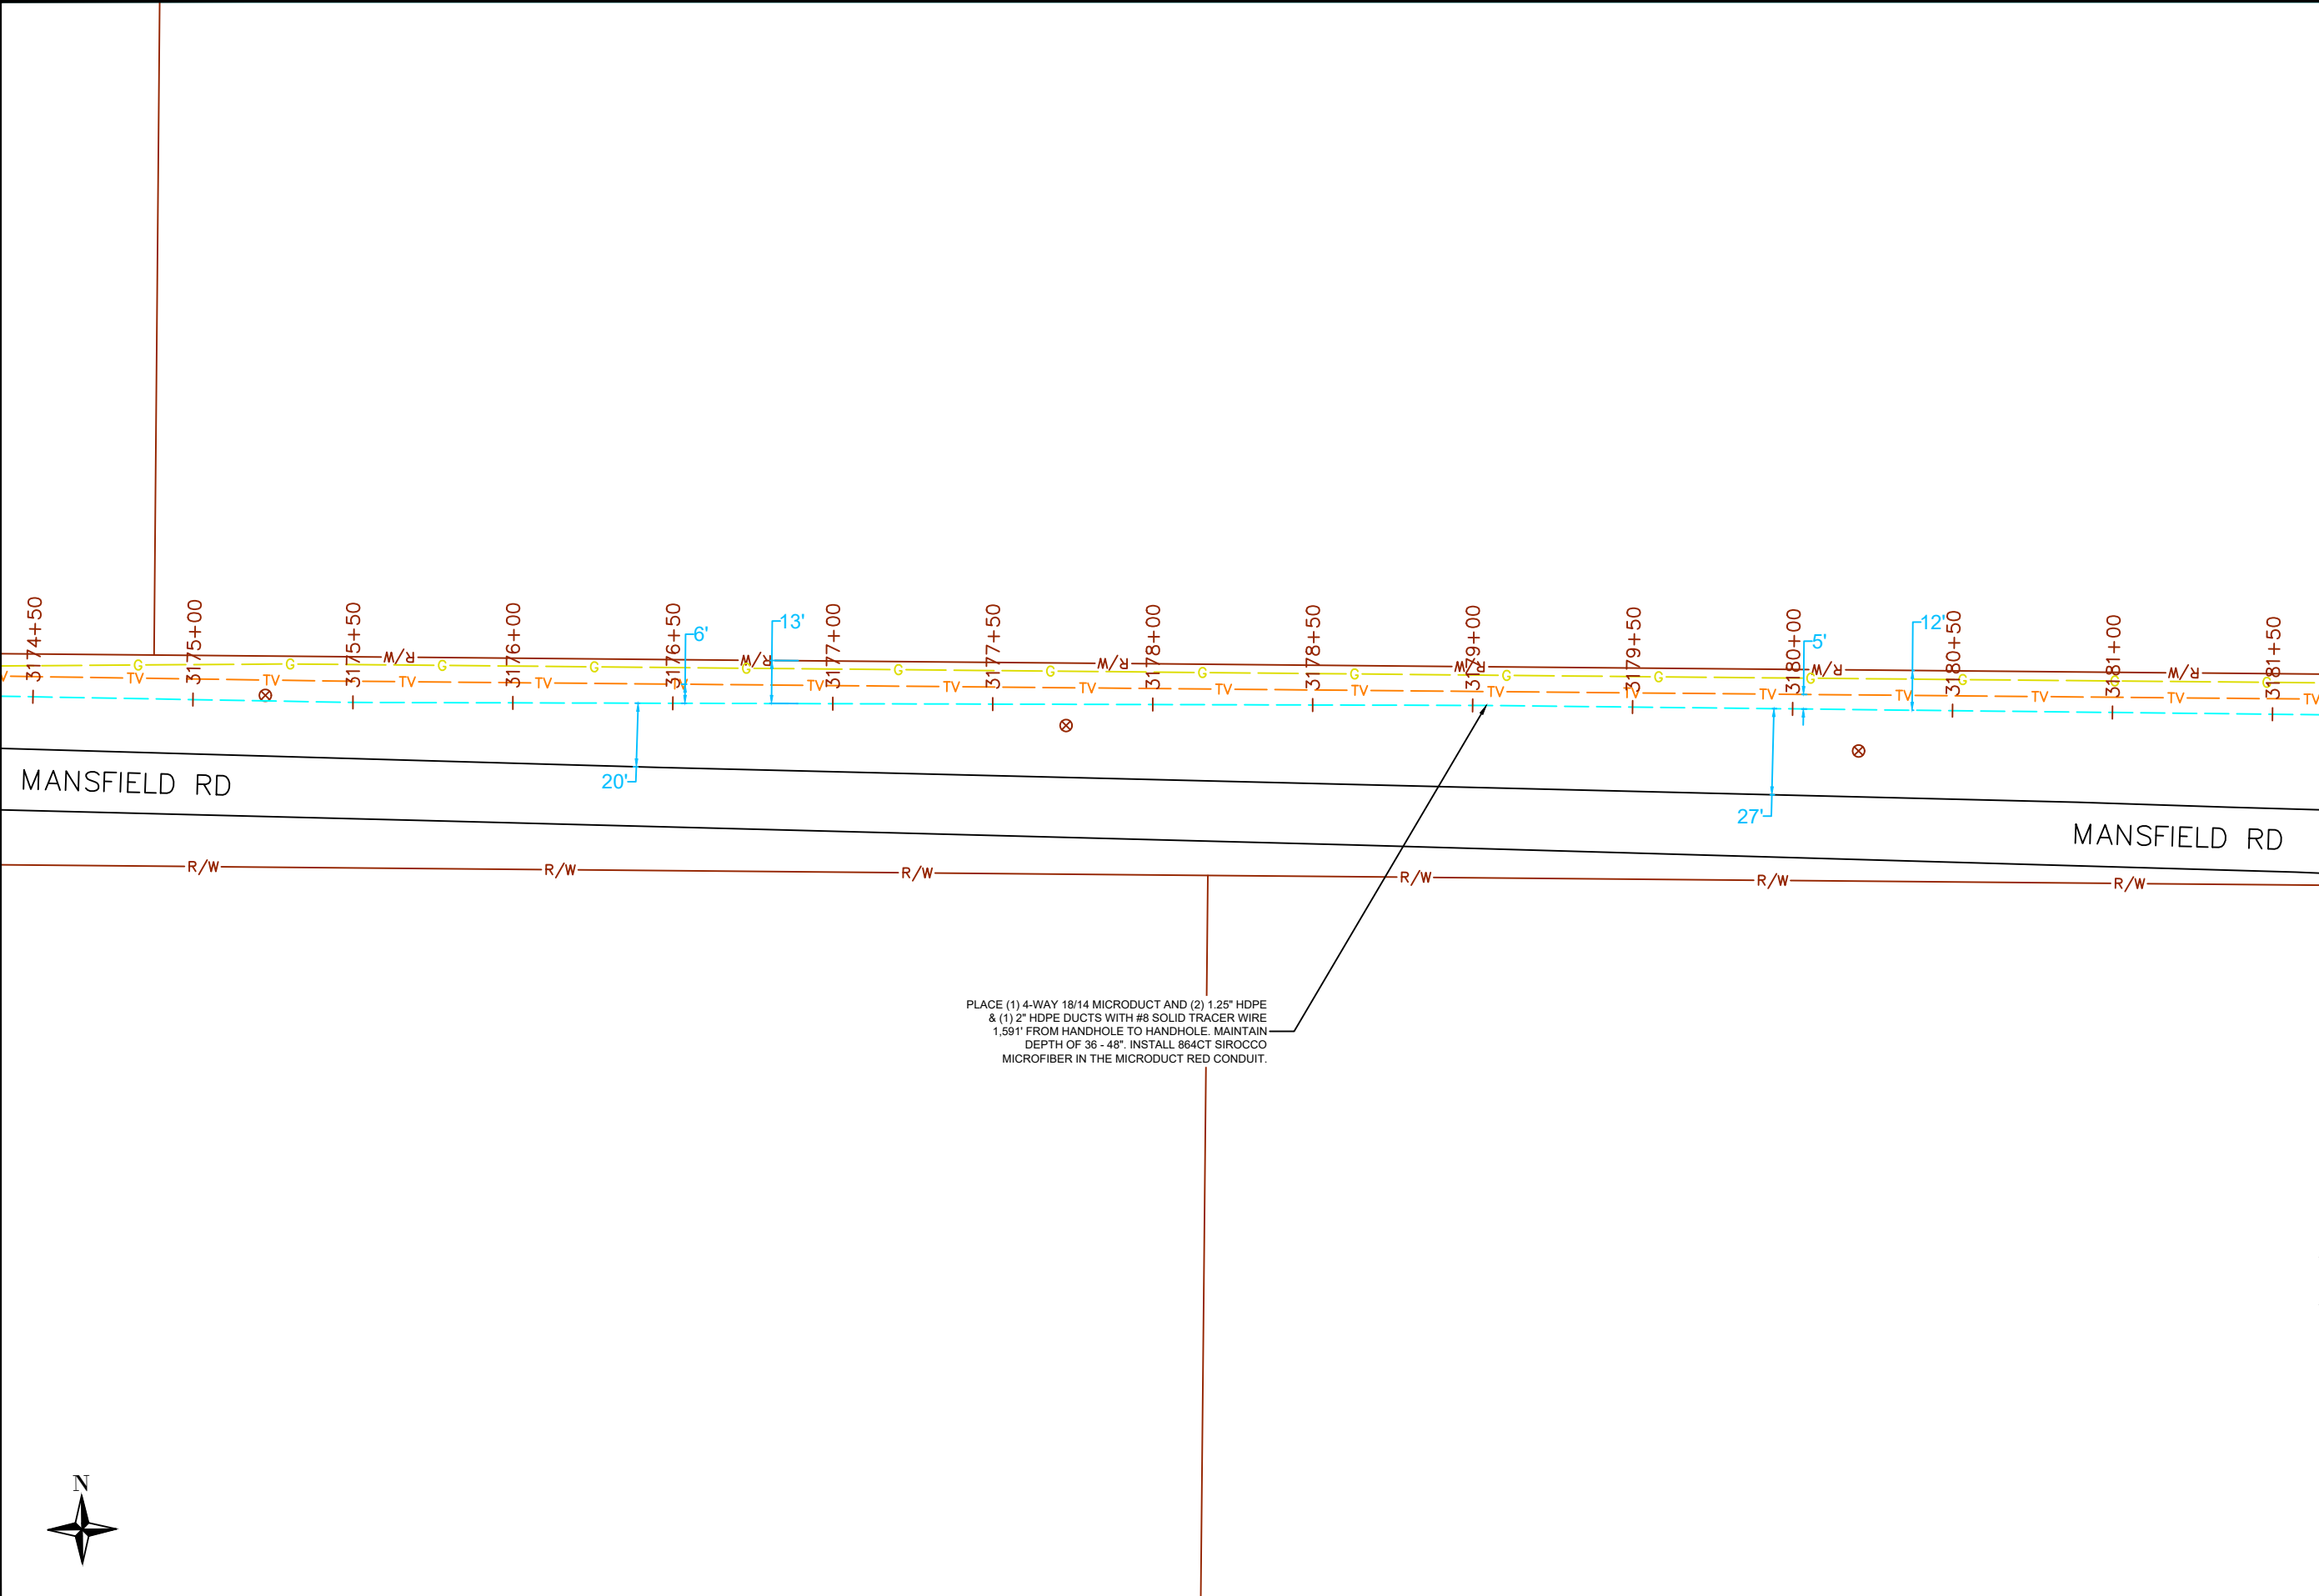

ATTENTION - CONSTRUCTION CONTRACTORS

- IMPORTANT NOTICE: MICRODUCT CABLES ARE MORE EASILY DAMAGED THAN STANDARD OSP CABLES. TO PREVENT DAMAGE AND DELAYS:
- DO NOT KINK, CRUSH, SHARPLY BEND, OR OVALIZE DUCT IN ANY WAY
 - DO NOT LEAVE DUCT ENDS UNSEALED AGAINST DIRT AND WATER
 - DO NOT USE DUCT THAT WON'T HOLD PRESSURE OR IS NOT COMPLETELY CLEAN
 - DO NOT STEP ON THE CABLE
 - DO NOT KINK OR SHARPLY BEND THE CABLE
 - DO NOT PULL THE CABLE USING STANDARD PULLING OPERATIONS
 - DO NOT EXCEED THE PUSH FORCE LIMITS ESTABLISHED WITH THE CRASH TEST

CONTRACTOR MUST COMPLY WITH ALL CONSTRUCTION NOTES ON PAGE 4, IN ADDITION TO THE NOTES AND DIRECTIONS ON ALL DETAIL PAGES.

CONTRACTOR TO FOLLOW INCLUDED AS-BUILT GUIDELINES, UNLESS OTHERWISE SPECIFIED IN WRITING IN THE SOW.

LOCATIONS OF UNDERGROUND STRUCTURES OR FACILITIES SHOWN ON THESE PLANS ARE BASED ON AVAILABLE RECORDS AT THE TIME OF PREPARATION AND ARE NOT GUARANTEED TO BE COMPLETE OR CORRECT. THE CONTRACTOR MUST CONTACT ALL UTILITIES AT LEAST 72 HOURS PRIOR TO CONSTRUCTION TO DETERMINE EXACT LOCATION OF ALL FACILITIES.

FOR ALL LOCAL UTILITY ONE CALL CENTERS CONTACT:



PRIVATE UTILITIES MAY BE PRESENT. CONSTRUCTION CONTRACTOR IS RESPONSIBLE FOR IDENTIFYING PRIVATE UTILITIES PRIOR TO EXCAVATION.

CONSTRUCTION CONTRACTOR IS RESPONSIBLE FOR DETERMINING AND VERIFYING THE EXACT LOCATION OF ALL UTILITIES WITHIN THE SCOPE OF WORK. COMPLETE REPAIR AND RESTORATION OF ANY AND ALL DAMAGES INCURRED SHALL BE AT THE EXPENSE OF THE CONSTRUCTION CONTRACTOR.



MIDWEST FIBER NETWORKS

414.672.5612
6070 N FLINT RD
GLENDALE, WI 53209

OSP ENGINEER: SANDRA FALATYK

EMERGENCY NOTIFICATION NUMBER: 1-866-831-1661


PRELIMINARY

ENTER JOB OR PROJECT NUMBER
ENTER JOB OR PROJECT NAME
ENTER ADDRESS OR LOCATION INFO

MUNICIPALITY: TOWN OF AZTALAN	
COUNTY: JEFFERSON	STATE: WI
TOWN RANGE SEC: T07N R14E Sec 19	
DATE: 06/08/2026	
DRAWN BY: SF_MCE	
DRAWING SCALE: 1"=50'	

REVISIONS			
REV. NO.	DESCRIPTION	BY	DATE

PAGE NUMBER: 5#2

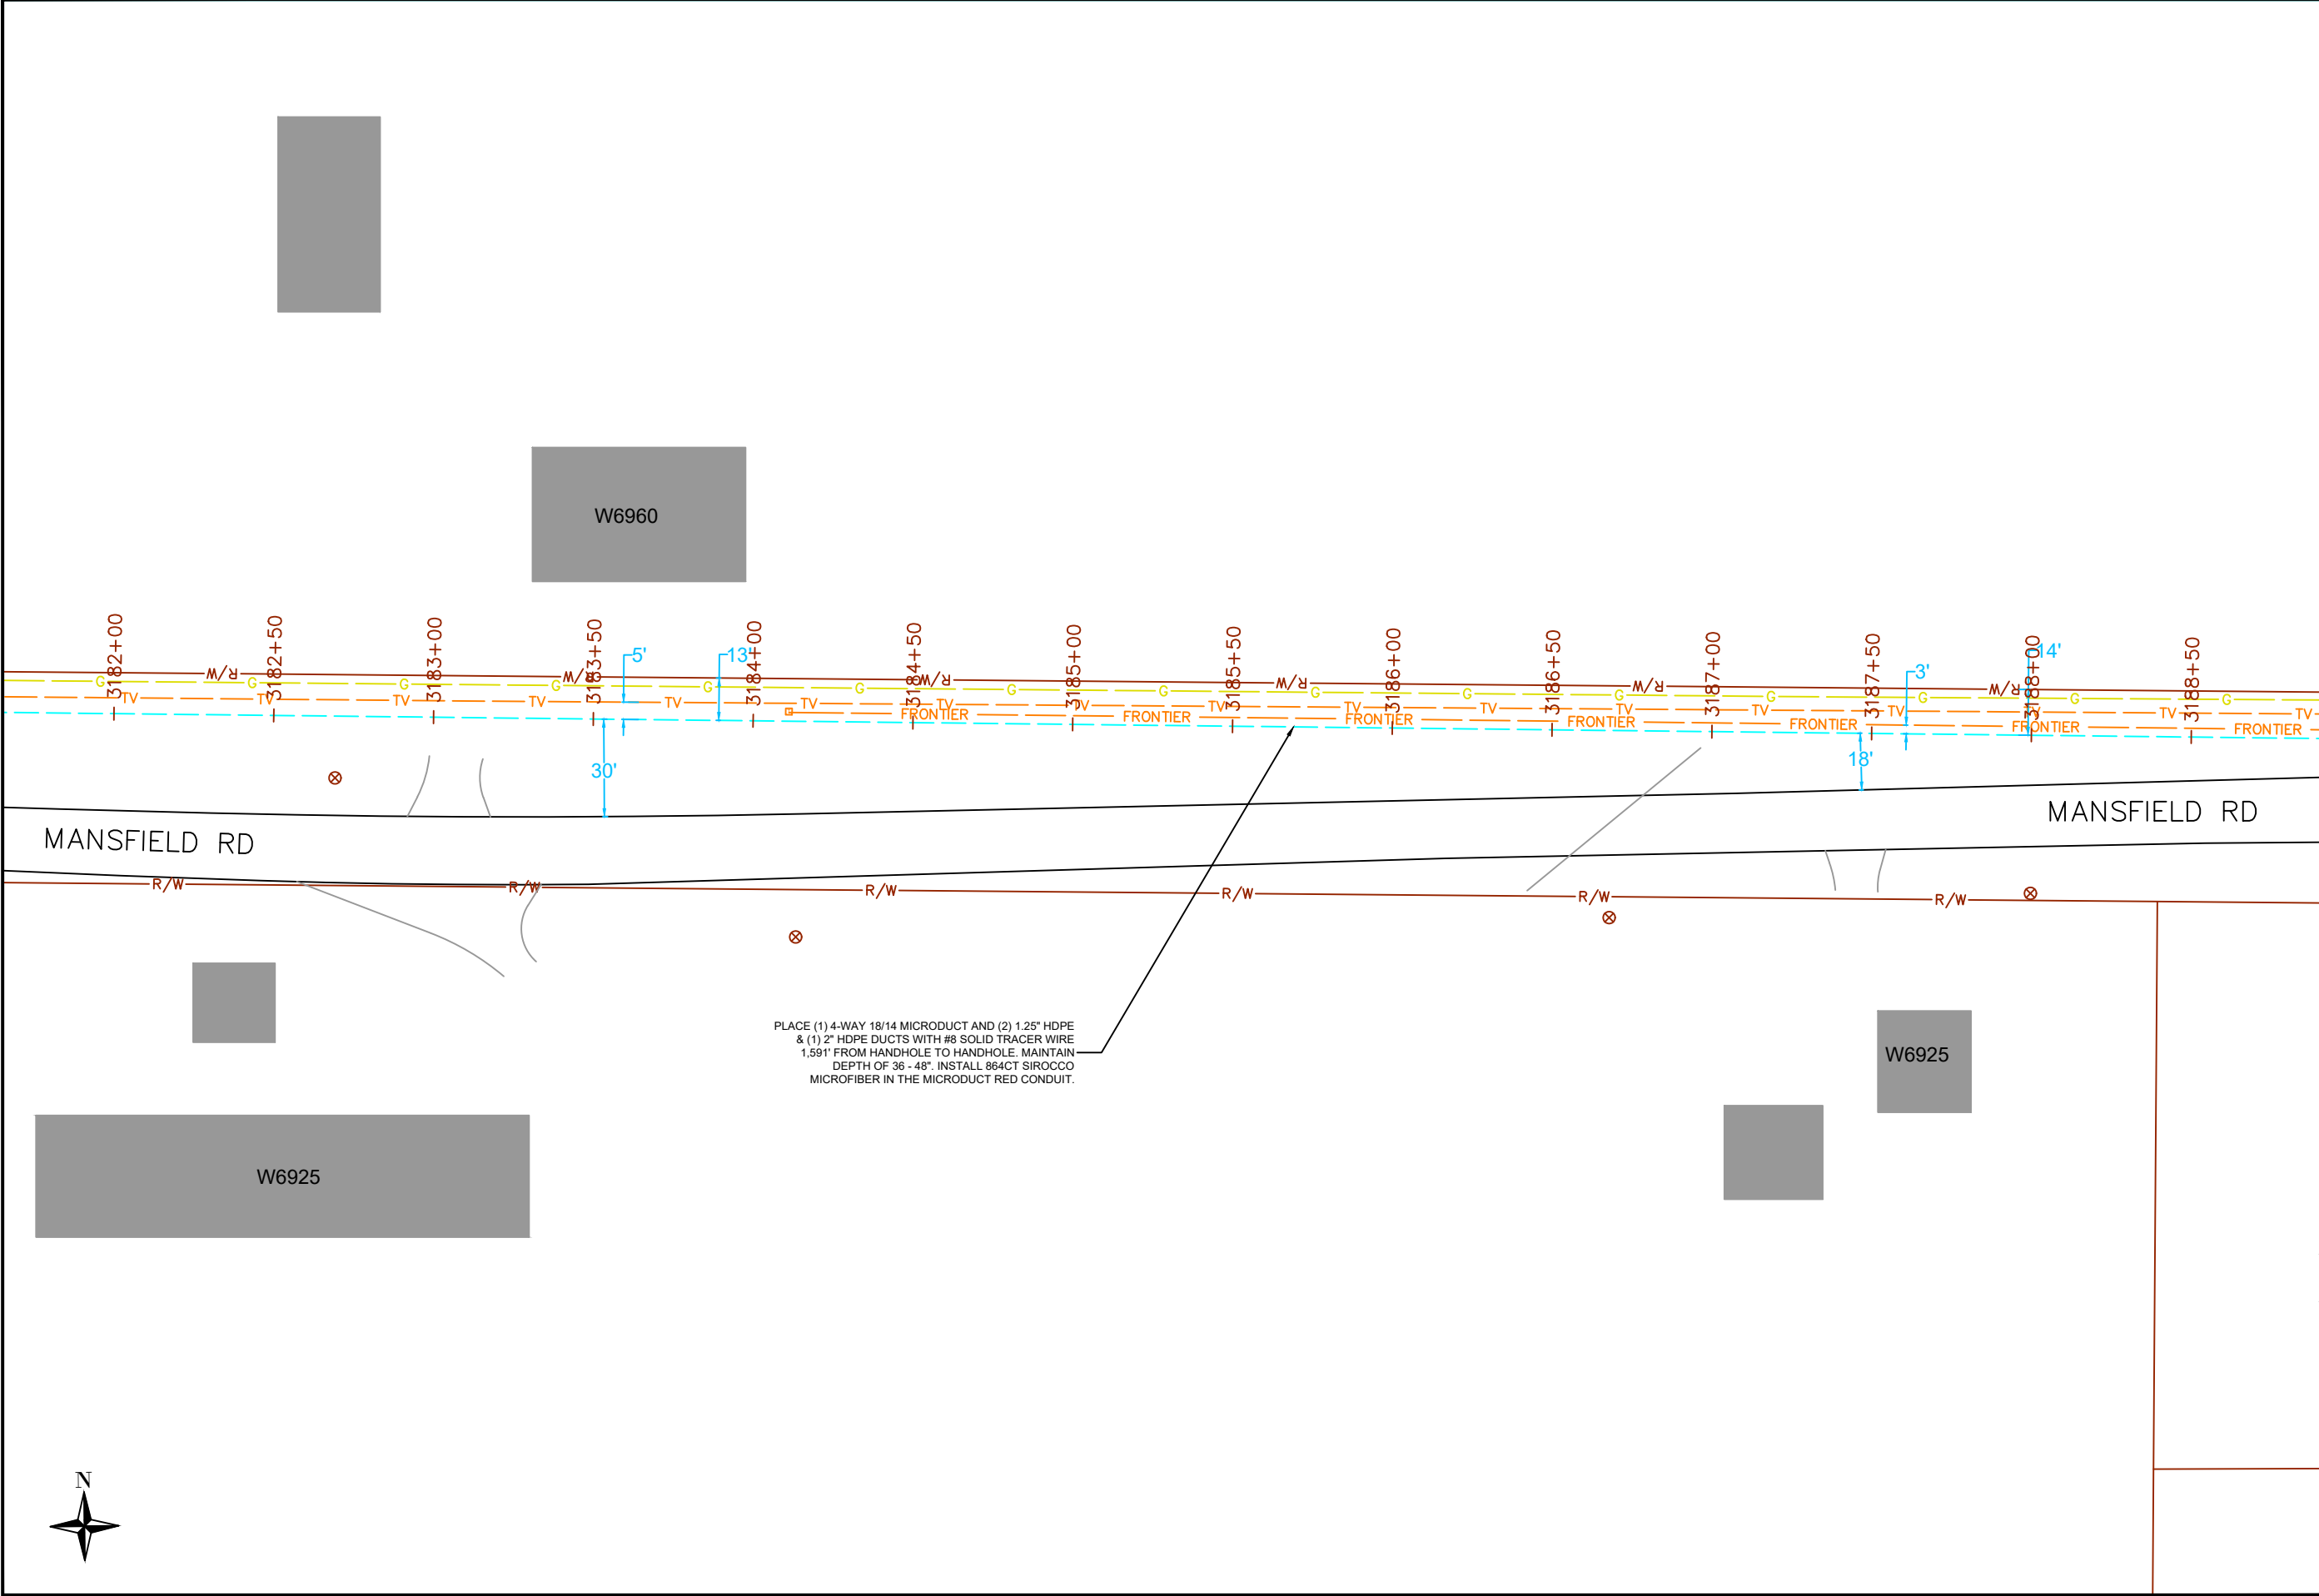

ATTENTION - CONSTRUCTION CONTRACTORS

- IMPORTANT NOTICE: MICRODUCT CABLES ARE MORE EASILY DAMAGED THAN STANDARD OSP CABLES. TO PREVENT DAMAGE AND DELAYS:
- DO NOT KINK, CRUSH, SHARPLY BEND, OR OVALIZE DUCT IN ANY WAY
 - DO NOT LEAVE DUCT ENDS UNSEALED AGAINST DIRT AND WATER
 - DO NOT USE DUCT THAT WON'T HOLD PRESSURE OR IS NOT COMPLETELY CLEAN
 - DO NOT STEP ON THE CABLE
 - DO NOT KINK OR SHARPLY BEND THE CABLE
 - DO NOT PULL THE CABLE USING STANDARD PULLING OPERATIONS
 - DO NOT EXCEED THE PUSH FORCE LIMITS ESTABLISHED WITH THE CRASH TEST

CONTRACTOR MUST COMPLY WITH ALL CONSTRUCTION NOTES ON PAGE 4, IN ADDITION TO THE NOTES AND DIRECTIONS ON ALL DETAIL PAGES.

CONTRACTOR TO FOLLOW INCLUDED AS-BUILT GUIDELINES, UNLESS OTHERWISE SPECIFIED IN WRITING IN THE SOW.

LOCATIONS OF UNDERGROUND STRUCTURES OR FACILITIES SHOWN ON THESE PLANS ARE BASED ON AVAILABLE RECORDS AT THE TIME OF PREPARATION AND ARE NOT GUARANTEED TO BE COMPLETE OR CORRECT. THE CONTRACTOR MUST CONTACT ALL UTILITIES AT LEAST 72 HOURS PRIOR TO CONSTRUCTION TO DETERMINE EXACT LOCATION OF ALL FACILITIES.

FOR ALL LOCAL UTILITY ONE CALL CENTERS CONTACT:



PRIVATE UTILITIES MAY BE PRESENT. CONSTRUCTION CONTRACTOR IS RESPONSIBLE FOR IDENTIFYING PRIVATE UTILITIES PRIOR TO EXCAVATION.

CONSTRUCTION CONTRACTOR IS RESPONSIBLE FOR DETERMINING AND VERIFYING THE EXACT LOCATION OF ALL UTILITIES WITHIN THE SCOPE OF WORK. COMPLETE REPAIR AND RESTORATION OF ANY AND ALL DAMAGES INCURRED SHALL BE AT THE EXPENSE OF THE CONSTRUCTION CONTRACTOR.



MIDWEST FIBER NETWORKS

414.672.5612
6070 N FLINT RD
GLENDALE, WI 53209

OSP ENGINEER: SANDRA FALATYK


EMERGENCY NOTIFICATION NUMBER: 1-866-831-1661

PRELIMINARY

ENTER JOB OR PROJECT NUMBER
ENTER JOB OR PROJECT NAME
ENTER ADDRESS OR LOCATION INFO

MUNICIPALITY: TOWN OF AZTALAN	
COUNTY: JEFFERSON	STATE: WI
TOWN RANGE SEC: T07N R14E Sec 19	
DATE: 06/08/2026	
DRAWN BY: SF_MCE	
DRAWING SCALE: 1"=50'	

REVISIONS			
REV. NO.	DESCRIPTION	BY	DATE

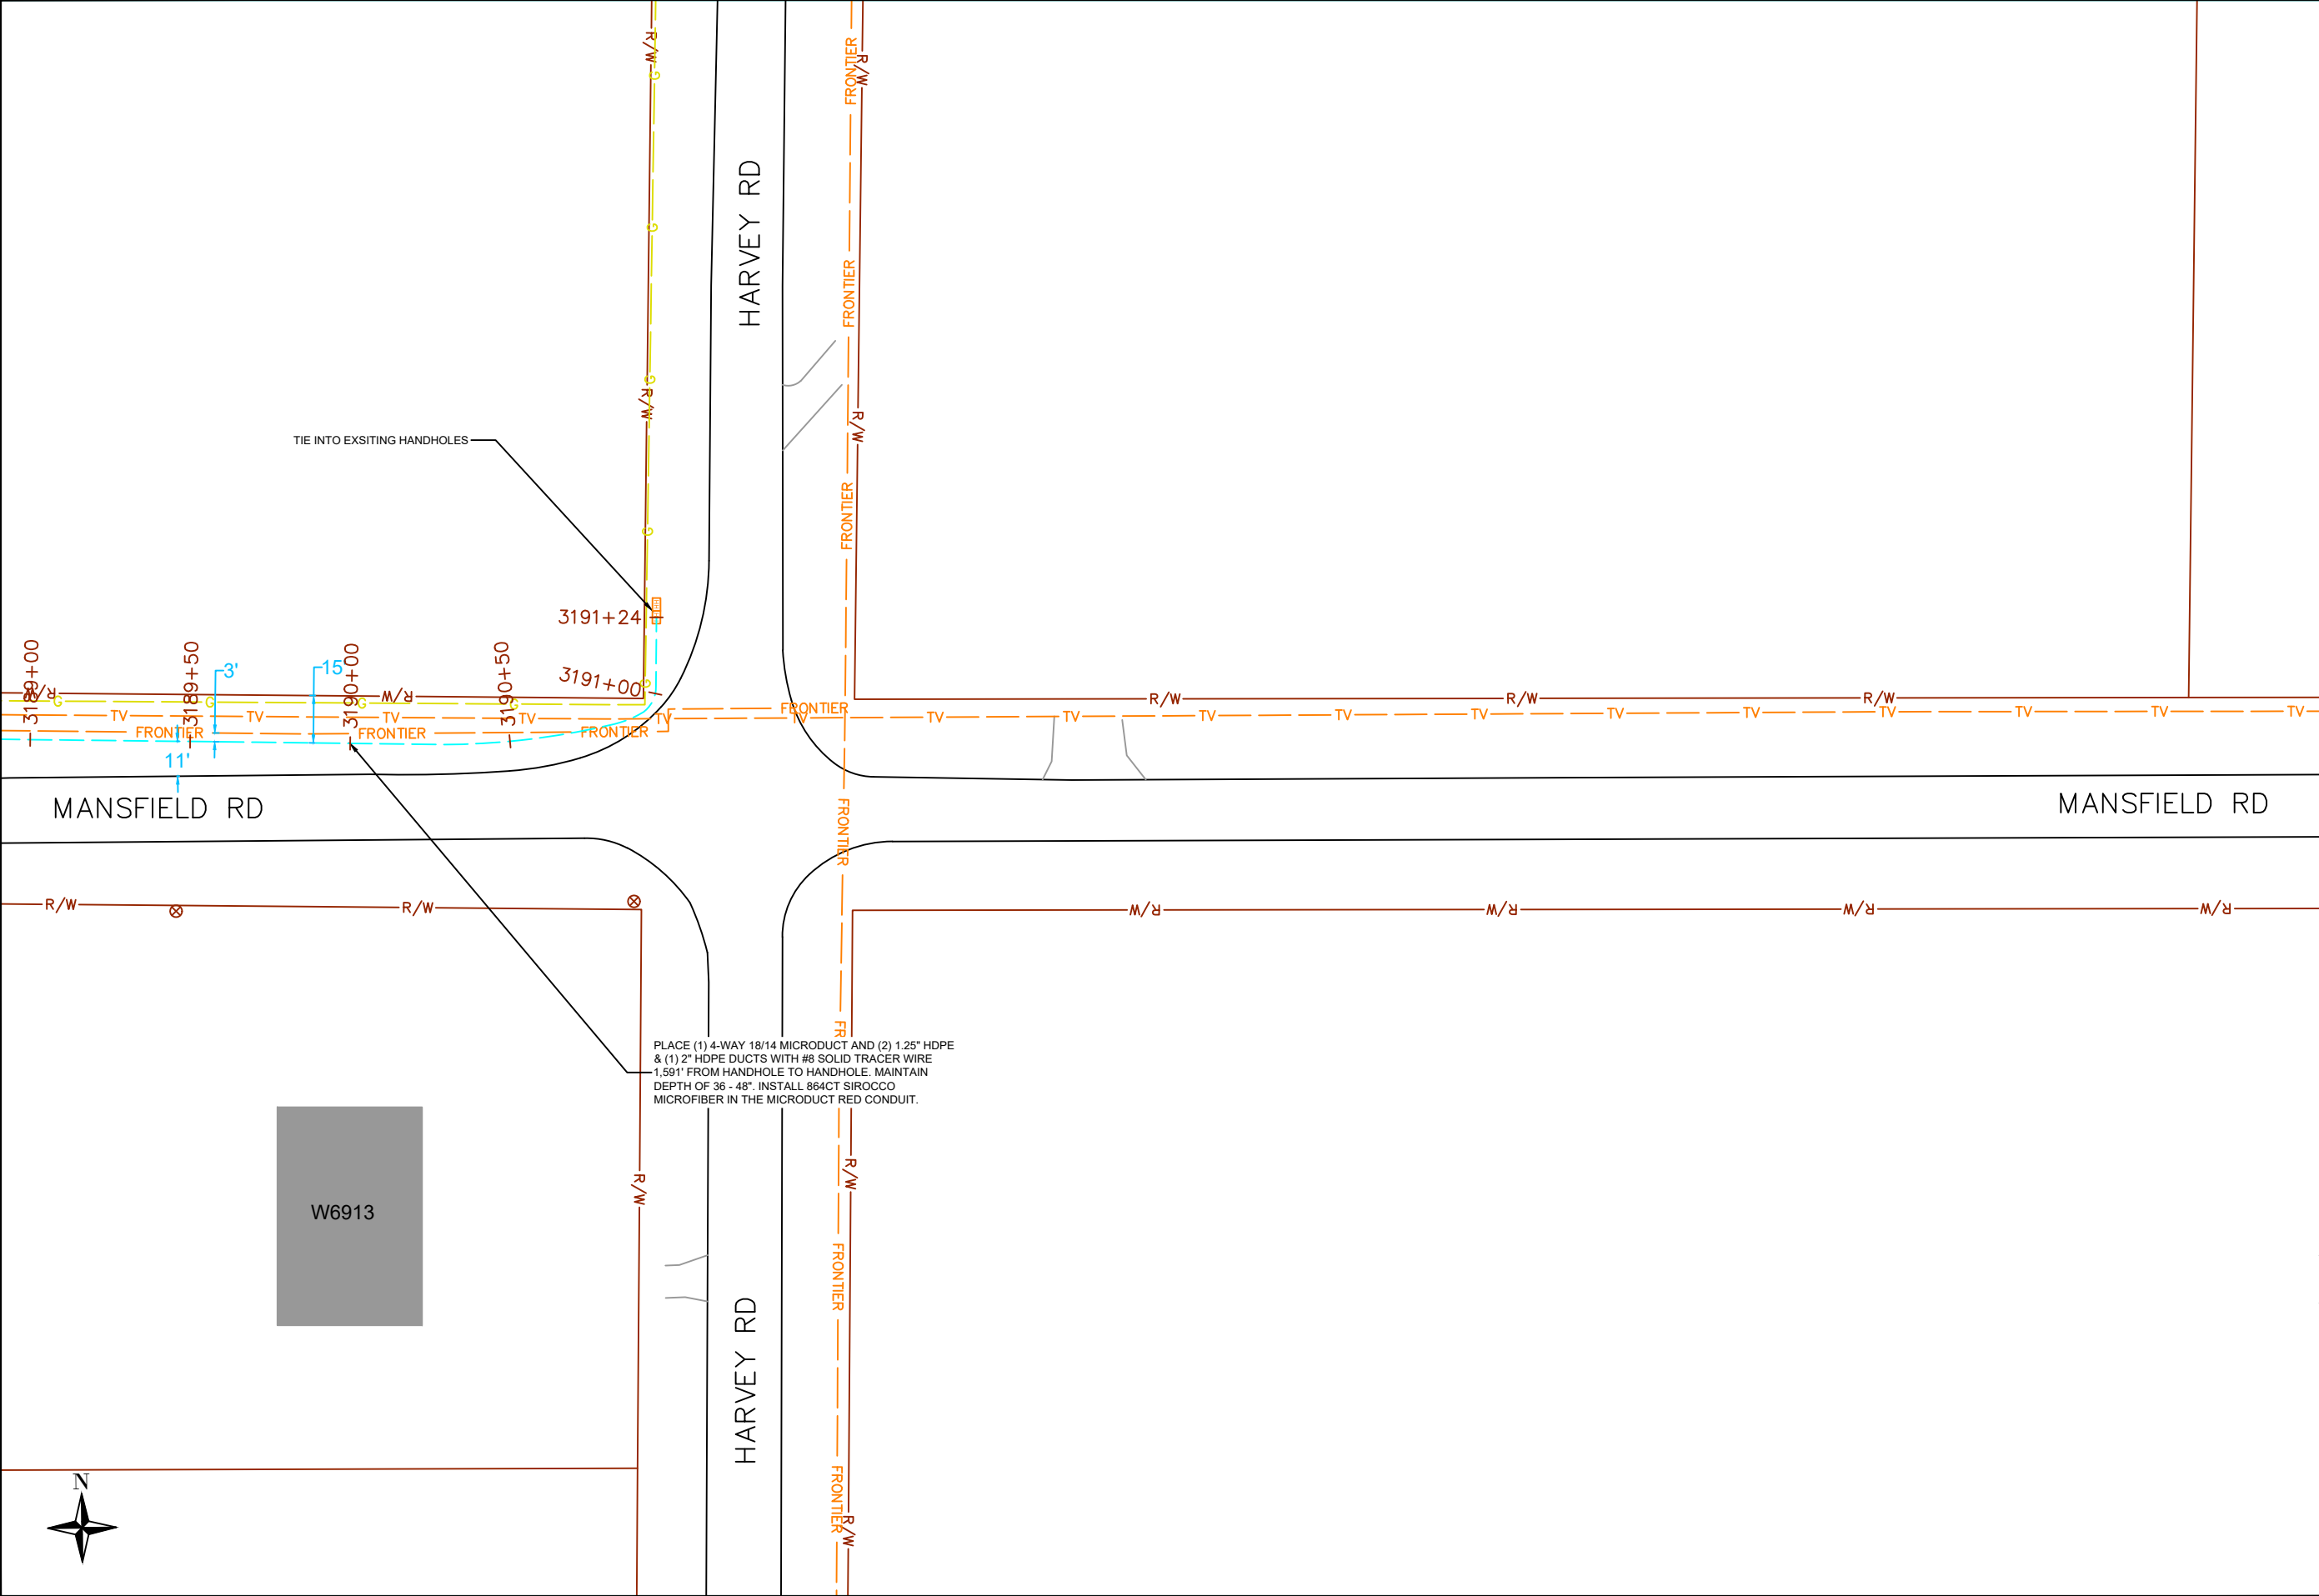

ATTENTION - CONSTRUCTION CONTRACTORS

IMPORTANT NOTICE: MICRODUCT CABLES ARE MORE EASILY DAMAGED THAN STANDARD OSP CABLES. TO PREVENT DAMAGE AND DELAYS:

- DO NOT KINK, CRUSH, SHARPLY BEND, OR OVALIZE DUCT IN ANY WAY
- DO NOT LEAVE DUCT ENDS UNSEALED AGAINST DIRT AND WATER
- DO NOT USE DUCT THAT WON'T HOLD PRESSURE OR IS NOT COMPLETELY CLEAN
- DO NOT STEP ON THE CABLE
- DO NOT KINK OR SHARPLY BEND THE CABLE
- DO NOT PULL THE CABLE USING STANDARD PULLING OPERATIONS
- DO NOT EXCEED THE PUSH FORCE LIMITS ESTABLISHED WITH THE CRASH TEST

CONTRACTOR MUST COMPLY WITH ALL CONSTRUCTION NOTES ON PAGE 4, IN ADDITION TO THE NOTES AND DIRECTIONS ON ALL DETAIL PAGES.

CONTRACTOR TO FOLLOW INCLUDED AS-BUILT GUIDELINES, UNLESS OTHERWISE SPECIFIED IN WRITING IN THE SOW.

LOCATIONS OF UNDERGROUND STRUCTURES OR FACILITIES SHOWN ON THESE PLANS ARE BASED ON AVAILABLE RECORDS AT THE TIME OF PREPARATION AND ARE NOT GUARANTEED TO BE COMPLETE OR CORRECT. THE CONTRACTOR MUST CONTACT ALL UTILITIES AT LEAST 72 HOURS PRIOR TO CONSTRUCTION TO DETERMINE EXACT LOCATION OF ALL FACILITIES.

FOR ALL LOCAL UTILITY ONE CALL CENTERS CONTACT:



PRIVATE UTILITIES MAY BE PRESENT. CONSTRUCTION CONTRACTOR IS RESPONSIBLE FOR IDENTIFYING PRIVATE UTILITIES PRIOR TO EXCAVATION.

CONSTRUCTION CONTRACTOR IS RESPONSIBLE FOR DETERMINING AND VERIFYING THE EXACT LOCATION OF ALL UTILITIES WITHIN THE SCOPE OF WORK. COMPLETE REPAIR AND RESTORATION OF ANY AND ALL DAMAGES INCURRED SHALL BE AT THE EXPENSE OF THE CONSTRUCTION CONTRACTOR.



MIDWEST FIBER NETWORKS

414.672.5612
6070 N FLINT RD
GLENDALE, WI 53209

OSP ENGINEER: SANDRA FALATYK

EMERGENCY NOTIFICATION NUMBER: 1-866-831-1661

PRELIMINARY

ENTER JOB OR PROJECT NUMBER

ENTER JOB OR PROJECT NAME

ENTER ADDRESS OR LOCATION INFO

MUNICIPALITY: TOWN OF AZTALAN			
COUNTY: JEFFERSON		STATE: WI	
TOWN RANGE SEC: T07N R14E Sec 20			
DATE: 06/08/2026			
DRAWN BY: SF_MCE			
DRAWING SCALE: 1"=50'			
REVISIONS			
REV. NO.	DESCRIPTION	BY	DATE

PAGE NUMBER: 5#4